THE CONSTRUCTION DOCUMENT SET FOR THIS PROJECT SHALL INCLUDE THIS DRAWING SHEET, & ALL OTHER SHEETS & ASSOCIATED DOCUMENTS LISTED ON THE DRAWING INDEX ON COVER SHEET, & ANY OTHER DOCUMENTATION AS SUPPLIED BY THE ARCHITECT & CONSULTING ENGINEERS. ALL OF THE PROJECT DOCUMENTS REPRESENT AN ALL ENCOMPASSING WHOLE, & SHALL BE USED IN THEIR ENTIRETY FOR BIDDING & CONSTRUCTION PURPOSES

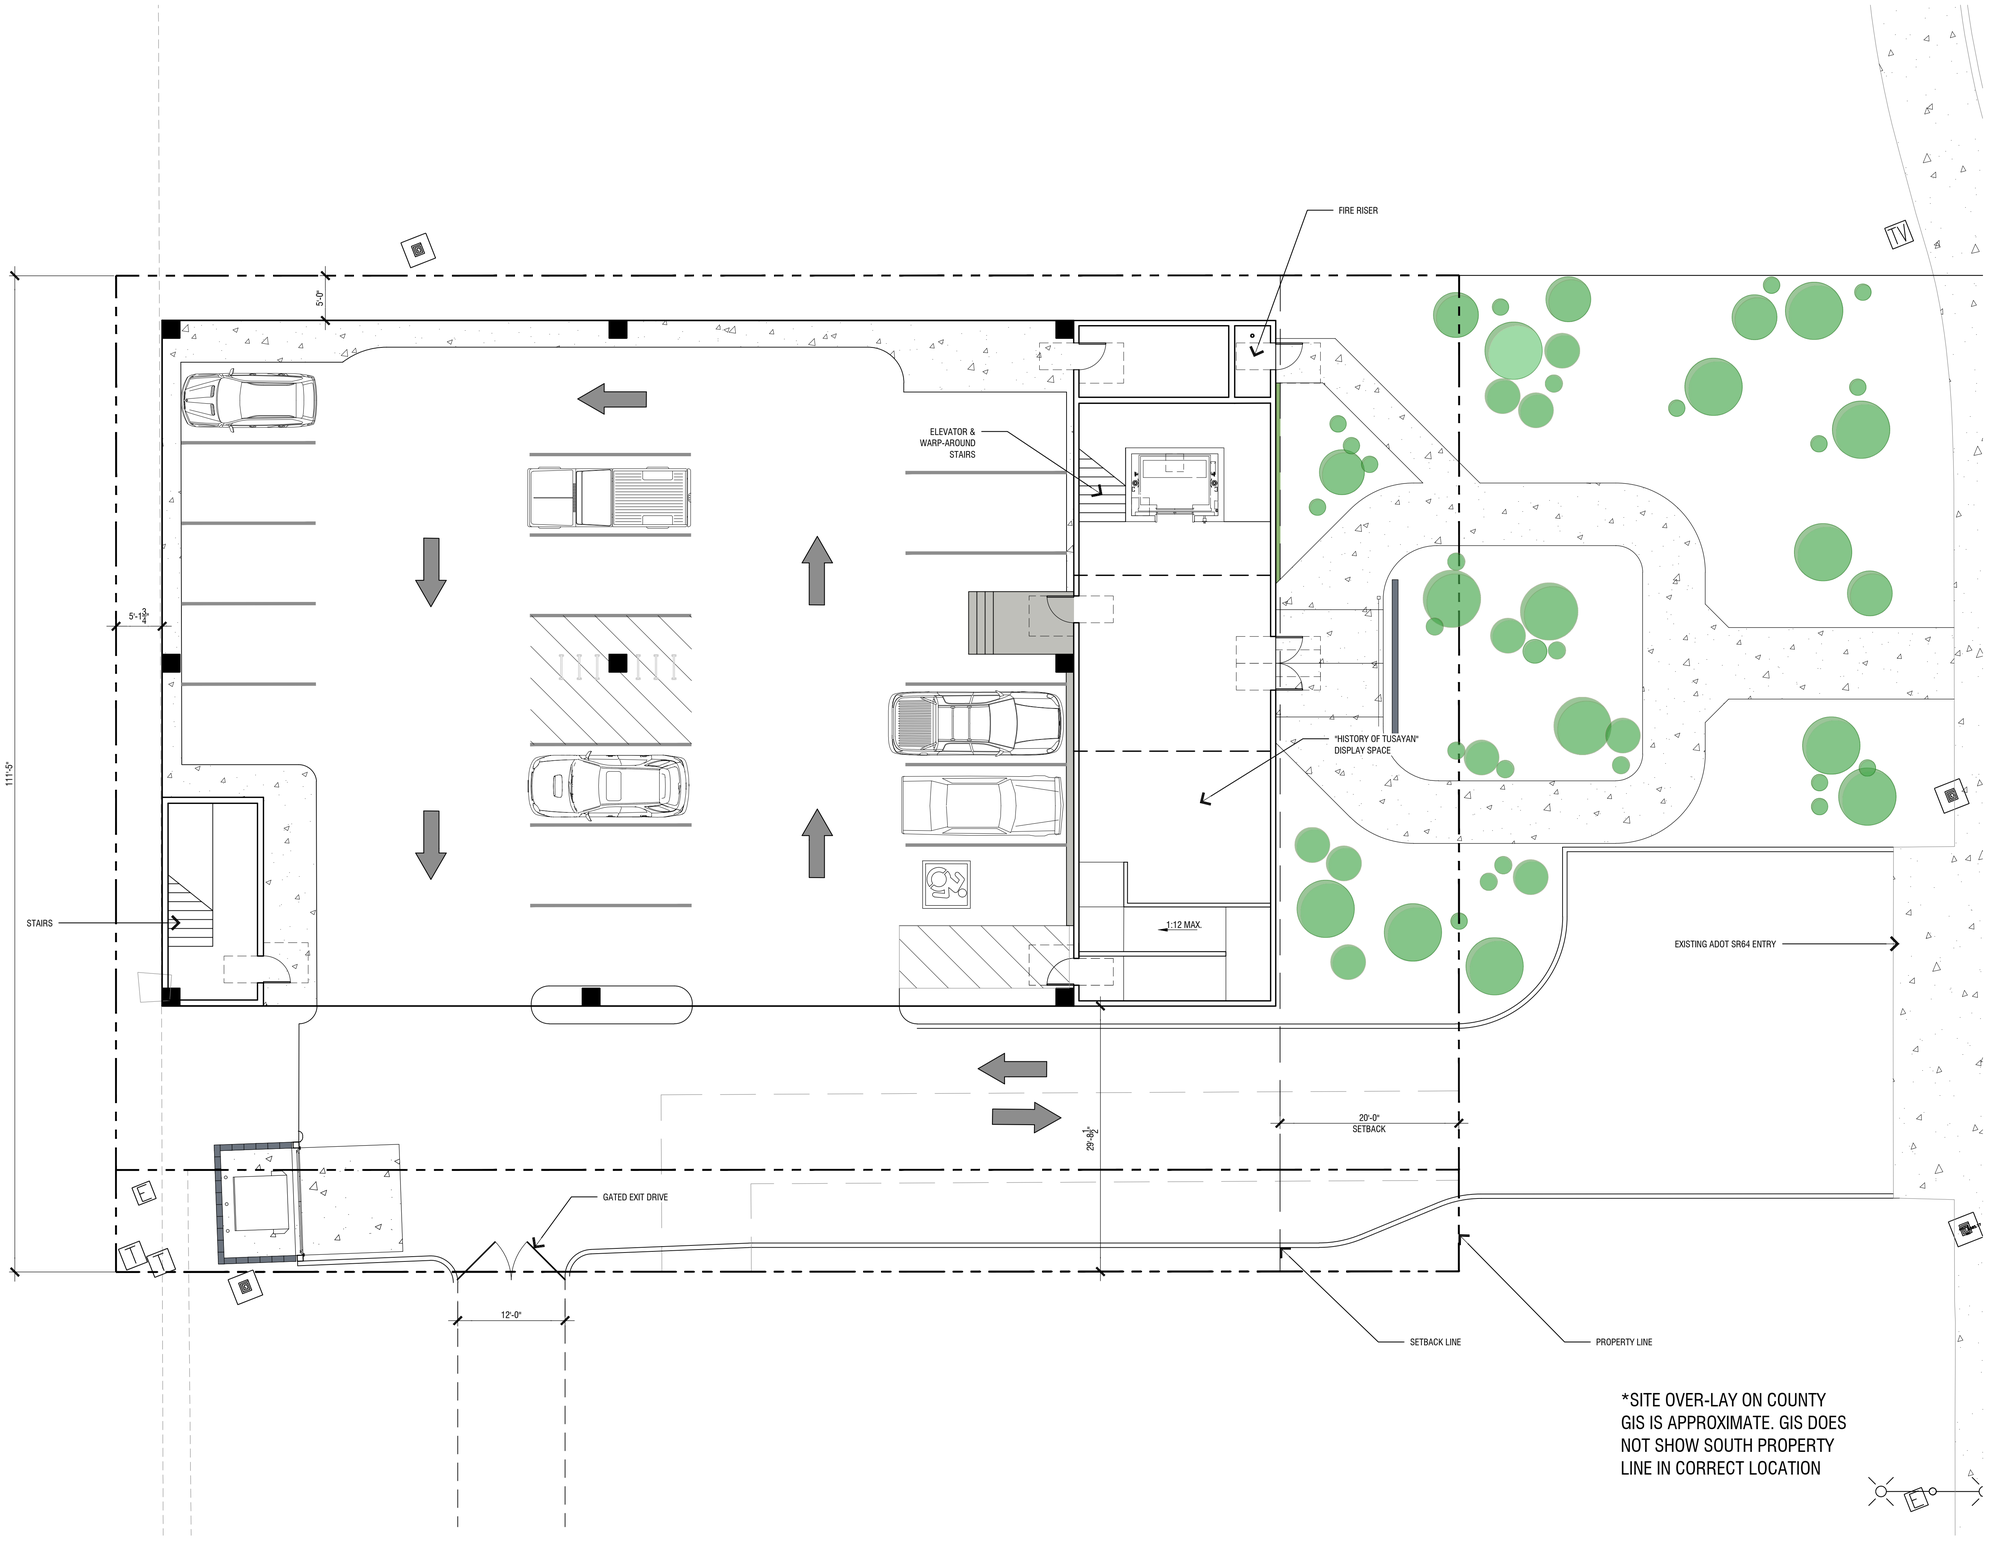

1 PRELIMINARY SITE PLAN

SCALE: 1/8" = 1'-0"

PRELIMINARY DESIGN NOT FOR CONSTRUCTION

MICHAEL TAYLOR ARCHITECTS, INC.
118 SOUTH PLEASANT STREET PRESCOTT, ARIZONA 86303
PHONE 928 445 0606 WWW. MTAI. NET

COPYRIGHT 2025, MTAI. ALL RIGHTS RESERVED

A NEW FACILITY FOR

TUSAYAN TOWN HALL

TUSAYAN AZ 86023

200 STATE ROUTE 64

SUBDIVISION
502-17-007N (PARCEL 1 & PARCEL 2)
PART OF THE SOUTHEAST 1/4 SECTION 24, TOWNSHIP 30 NORTH, RANGE 2 EAST
ZONING: CG 10000

MTAI PROJECT NUMBER: 24027

PLOT DATE: 07/24 - 12/23/25

DATE: DESCRIPTION:

PRELIMINARY SITE PLAN

AS101

12/23/2025 9:09 AM Stas Hlasov P:\24027 Tusayan Town Hall\Cad\SD\24027 Prior Plans Info\SD.dwg

THE CONSTRUCTION DOCUMENT SET FOR THIS PROJECT SHALL INCLUDE THIS DRAWING SHEET, & ALL OTHER SHEETS & ASSOCIATED DOCUMENTS, LISTED ON THE DRAWING INDEX ON COVER SHEET, & ANY OTHER DOCUMENTATION AS SUPPLIED BY THE ARCHITECT & CONSULTING ENGINEERS. ALL OF THE PROJECT DOCUMENTS REPRESENT AN ALL ENCOMPASSING WHOLE, & SHALL BE USED IN THEIR ENTIRETY FOR BIDDING & CONSTRUCTION PURPOSES

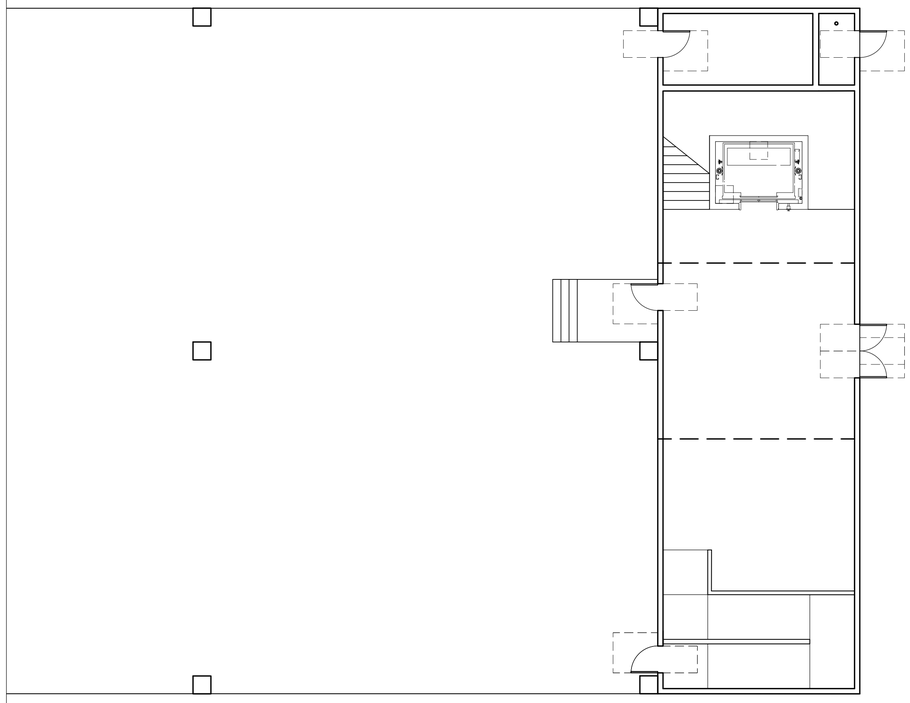

1 PRELIMINARY GROUND FLOOR PLAN

SCALE: 1/8" = 1'-0"

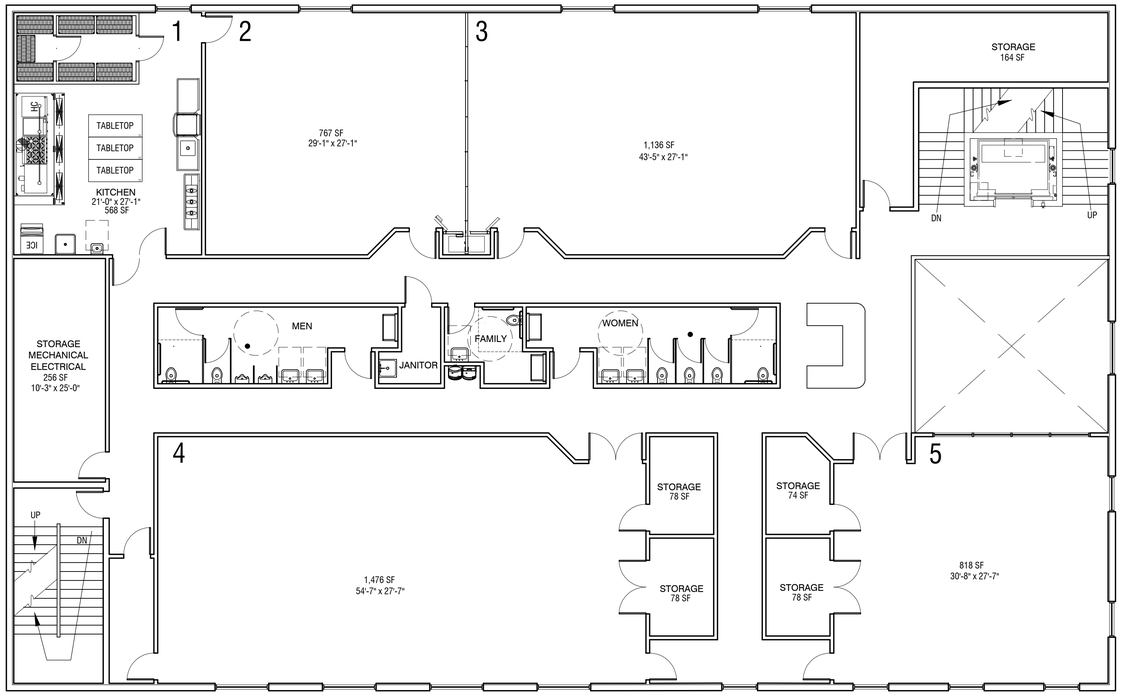

1 PRELIMINARY SECOND FLOOR PLAN

SCALE: 1/8" = 1'-0"

SPACE CONSIDERATIONS

- STUDY ROOMS
- SPECIAL SERVICES
- SHERRIFF
- SMALL GROUP
- DR. AND EXAM
- MEETING ROOMS
- VISITATION
- TOWN OFFICES
- RECORDS
- TUSAYAN JUSTICE COURT
- COUNCIL CHAMBER
- FOOD PANTRY
- COMMUNITY THRIFT STORE
- GATHERING SPACE
- YOUTH PROGRAM
- VOTING
- LIBRARY
- PARKS AND RECREATION

NORTH

PRELIMINARY DESIGN NOT FOR CONSTRUCTION

MICHAEL TAYLOR ARCHITECTS, INC.
118 SOUTH PLEASANT STREET PRESCOTT, ARIZONA 86303
PHONE 928 445 0606 WWW. MTAI. NET

COPYRIGHT 2025, MTAI ALL RIGHTS RESERVED

A NEW FACILITY FOR

TUSAYAN TOWN HALL

TUSAYAN AZ 860023

200 STATE ROUTE 64

SUBDIVISION
502-17-007N (PARCEL 1 & PARCEL 2)
PART OF THE SOUTHEAST 1/4, SECTION 24, TOWNSHIP 30 NORTH, RANGE 2 EAST
ZONING: CG 10000

MTAI PROJECT NUMBER: 24027

PLOT DATE: ~~DESIGN~~ 12/23/2025

DATE: DESCRIPTION:

PRELIMINARY FLOOR PLANS

A-102

10/1/2025 9:30 AM Allison.W 24027 Tusayan Town Hall CAD\24027A02_Elev Elev sht2.dwg

THE CONSTRUCTION DOCUMENT SET FOR THIS PROJECT SHALL INCLUDE THIS DRAWING SHEET, & ALL OTHER SHEETS & ASSOCIATED DOCUMENTS LISTED ON THE DRAWING INDEX ON COVER SHEET, & ANY OTHER DOCUMENTATION AS SUPPLIED BY THE ARCHITECT & CONSULTING ENGINEERS. ALL OF THE PROJECT DOCUMENTS REPRESENT AN ALL ENCOMPASSING WHOLE, & SHALL BE USED IN THEIR ENTIRETY FOR BIDDING & CONSTRUCTION PURPOSES

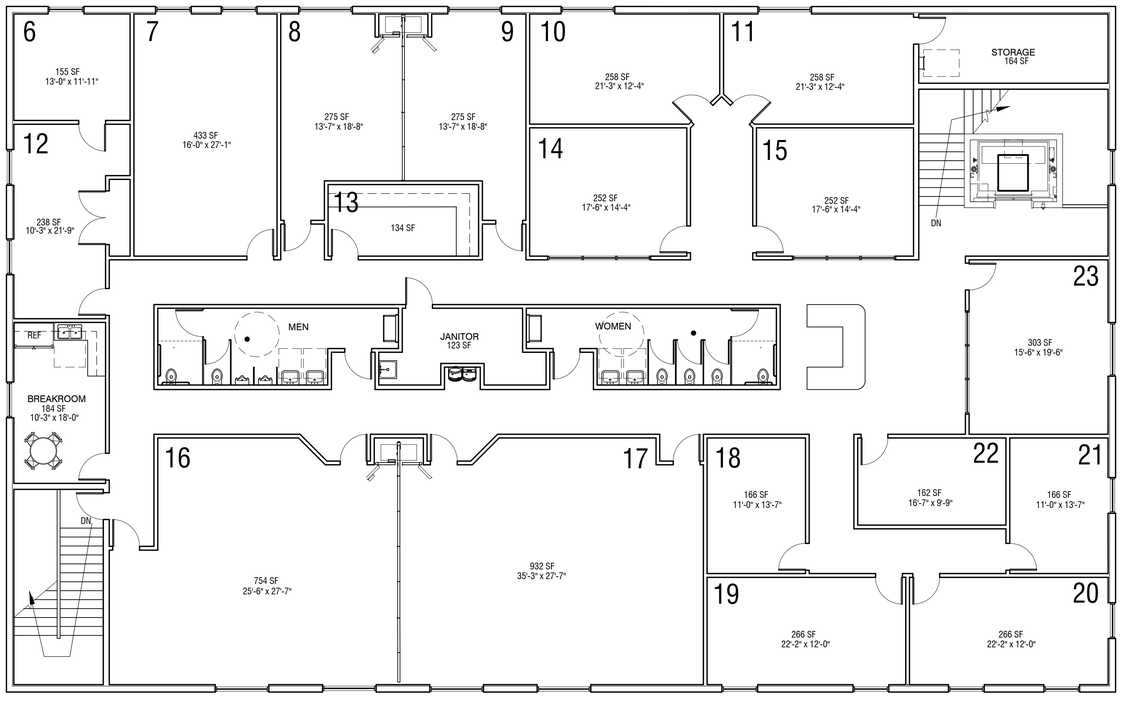

1 PRELIMINARY THIRD FLOOR PLAN

SCALE: 1/8" = 1'-0"

SPACE CONSIDERATIONS

- STUDY ROOMS
- SPECIAL SERVICES
- SHERRIFF
- SMALL GROUP
- DR. AND EXAM
- MEETING ROOMS
- VISITATION
- TOWN OFFICES
- RECORDS
- TUSAYAN JUSTICE COURT
- COUNCIL CHAMBER
- FOOD PANTRY
- COMMUNITY THRIFT STORE
- GATHERING SPACE
- YOUTH PROGRAM
- VOTING
- LIBRARY
- PARKS AND RECREATION

PRELIMINARY DESIGN NOT FOR CONSTRUCTION

MICHAEL TAYLOR ARCHITECTS, INC.
118 SOUTH PLEASANT STREET PRESCOTT, ARIZONA 86303
PHONE 928 445 0606 WWW. MTAI. NET

COPYRIGHT 2025, MTAI. ALL RIGHTS RESERVED

A NEW FACILITY FOR

TUSAYAN TOWN HALL

TUSAYAN AZ 860023

200 STATE ROUTE 64

SUBDIVISION
502-17-007N (PARCEL 1 & PARCEL 2)
PART OF THE SOUTHEAST 1/4 SECTION 24, TOWNSHIP 30 NORTH, RANGE 2 EAST
ZONING: CG 10000

MTAI PROJECT NUMBER: 24027

PLOT DATE: 07/28/2025

DATE: DESCRIPTION:

PRELIMINARY THIRD FLOOR

A-103

THE CONSTRUCTION DOCUMENT SET FOR THIS PROJECT SHALL INCLUDE THIS DRAWING SHEET, & ALL OTHER SHEETS & ASSOCIATED DOCUMENTS LISTED ON THE DRAWING INDEX ON COVER SHEET, & ANY OTHER DOCUMENTATION AS SUPPLIED BY THE ARCHITECT & CONSULTING ENGINEERS. ALL OF THE PROJECT DOCUMENTS REPRESENT AN ALL ENCOMPASSING WHOLE, & SHALL BE USED IN THEIR ENTIRETY FOR BIDDING & CONSTRUCTION PURPOSES

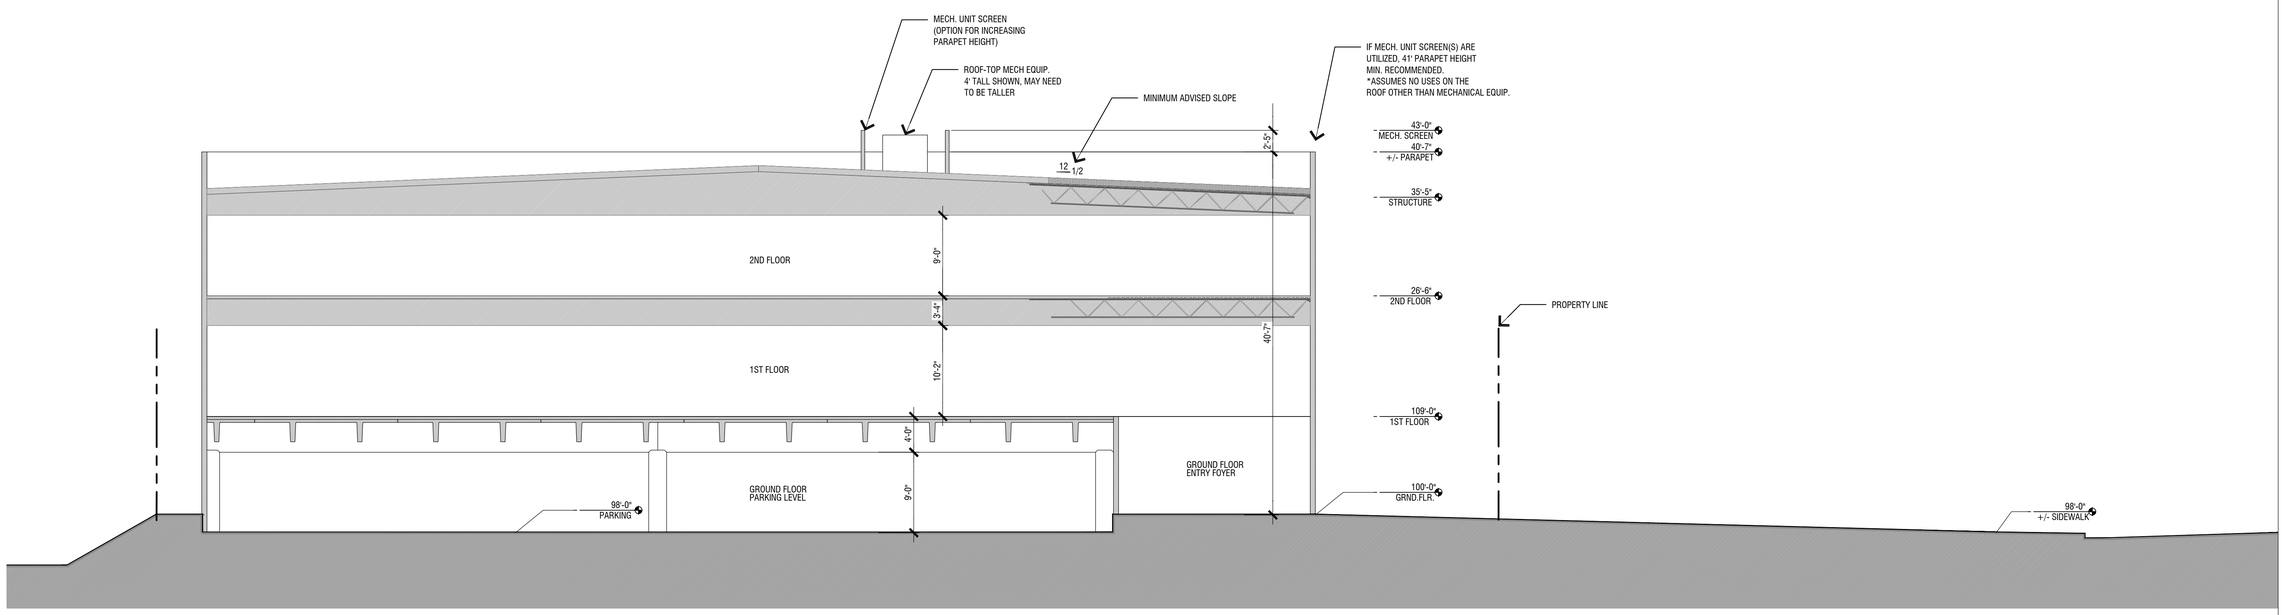

1 PRELIMINARY BUILDING SECTION

0 8" 16"

SCALE: 1/8" = 1'-0"

PRELIMINARY DESIGN
NOT FOR
CONSTRUCTION

MICHAEL TAYLOR
ARCHITECTS, INC.
118 SOUTH PLEASANT STREET PRESCOTT, ARIZONA 86303
PHONE 928 445 0606 WWW. MTAI . NET

COPYRIGHT 2025, MTAI . ALL RIGHTS RESERVED

A NEW FACILITY FOR

TUSAYAN TOWN HALL

TUSAYAN AZ 86023

200 STATE ROUTE 64

SUBDIVISION
502-17-007N (PARCEL 1 & PARCEL 2)
PART OF THE SOUTHEAST 1/4 SECTION 24, TOWNSHIP 30 NORTH, RANGE 2 EAST
ZONING: CG 10000

MTAI PROJECT NUMBER: 24027

PLOT DATE: 07/31/2025

DATE: DESCRIPTION:

PRELIMINARY
SITE SECTION

A-301

01/10/2025 9:59 AM Stan Hilaski P:\24027 Tusayan Town Hall\CAD\24027_Floor Plans 24x24.dwg