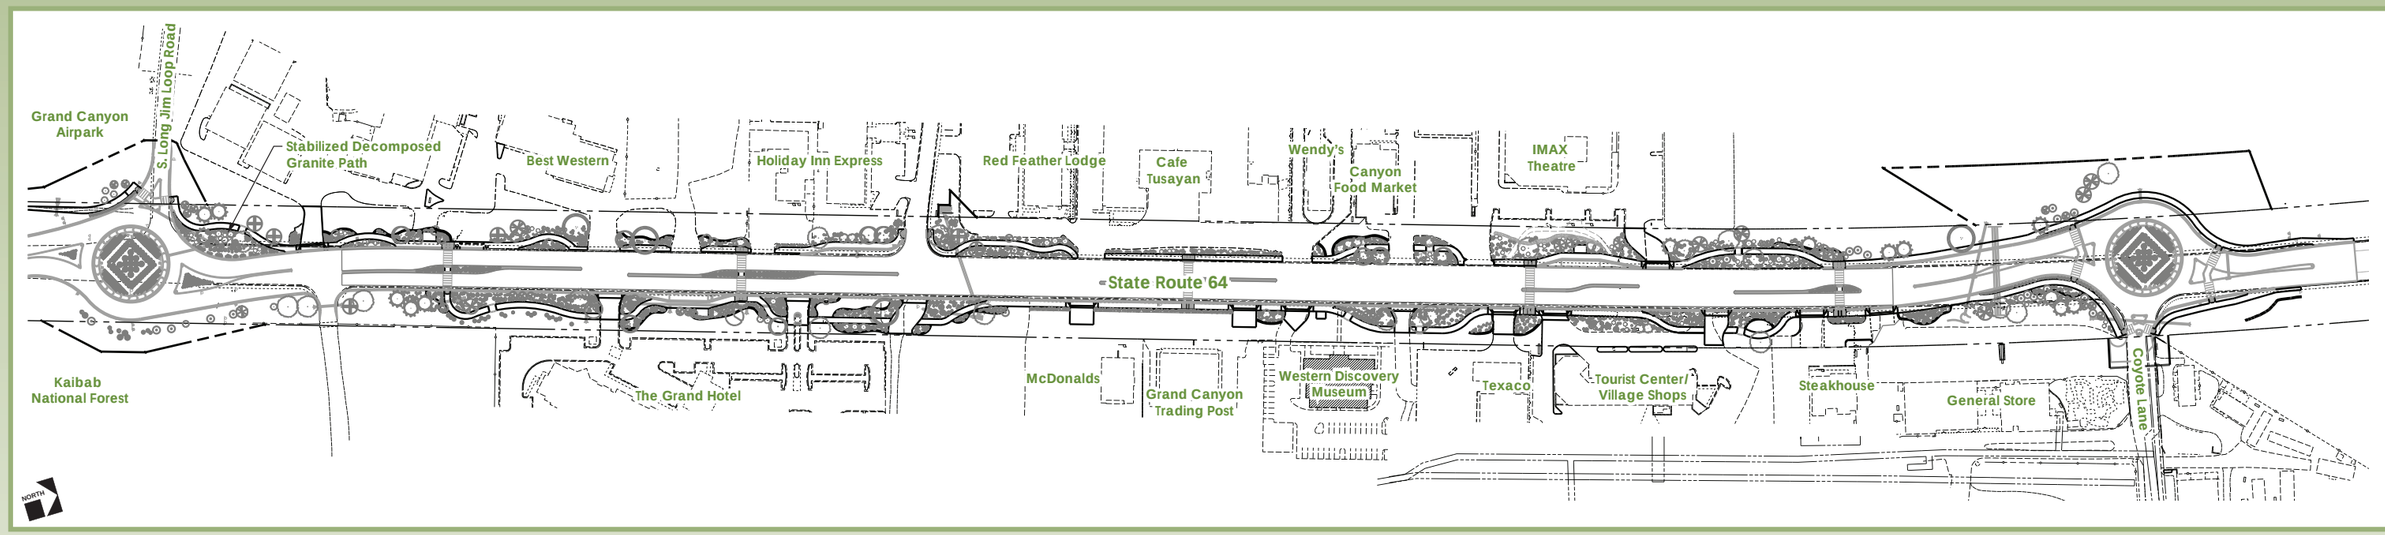

Overall Site Plan

Not To Scale

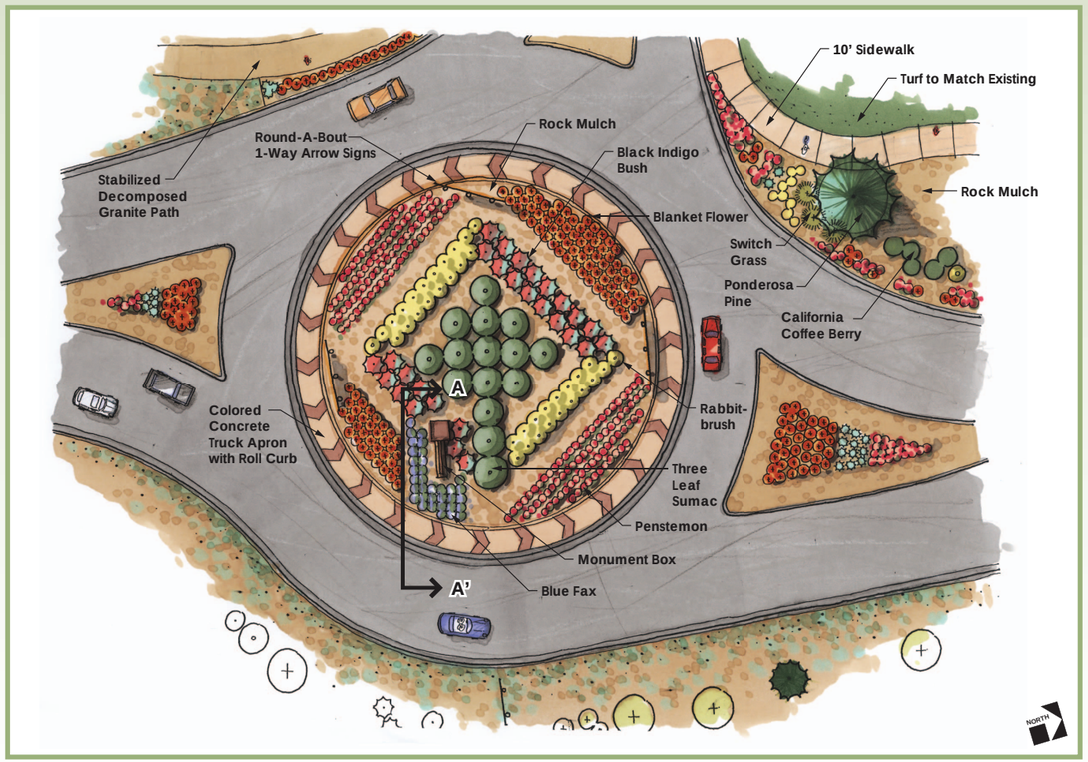

South Round-A-Bout/Monument Enlargement

Not To Scale

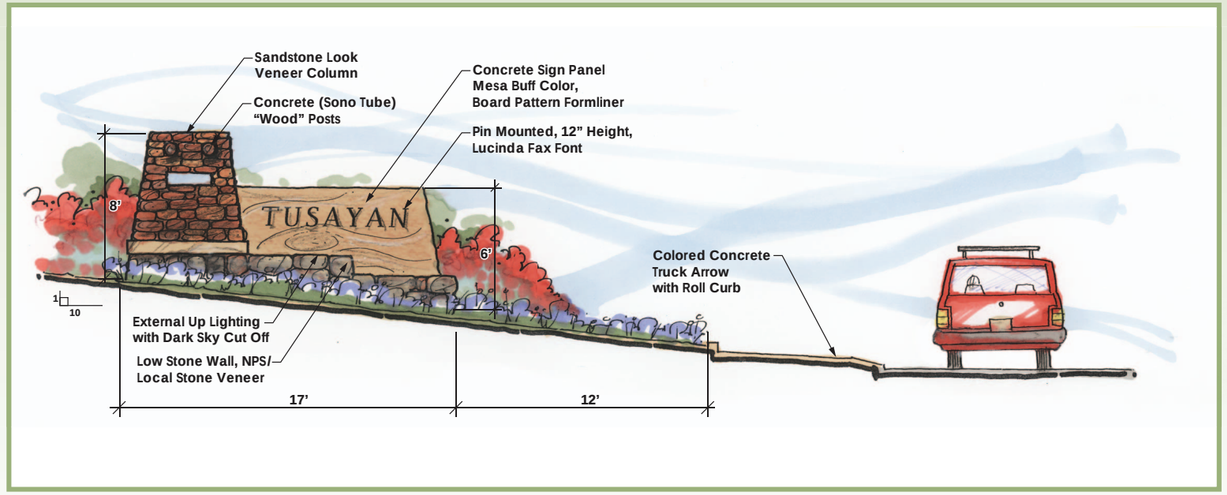

Monument Sign Cross Section A - A'

Not To Scale

SR 64 Tusayan Enhancement Project

June 2010